NOT TO SCALE Attachment 2 Longworth

1004 06 Moves

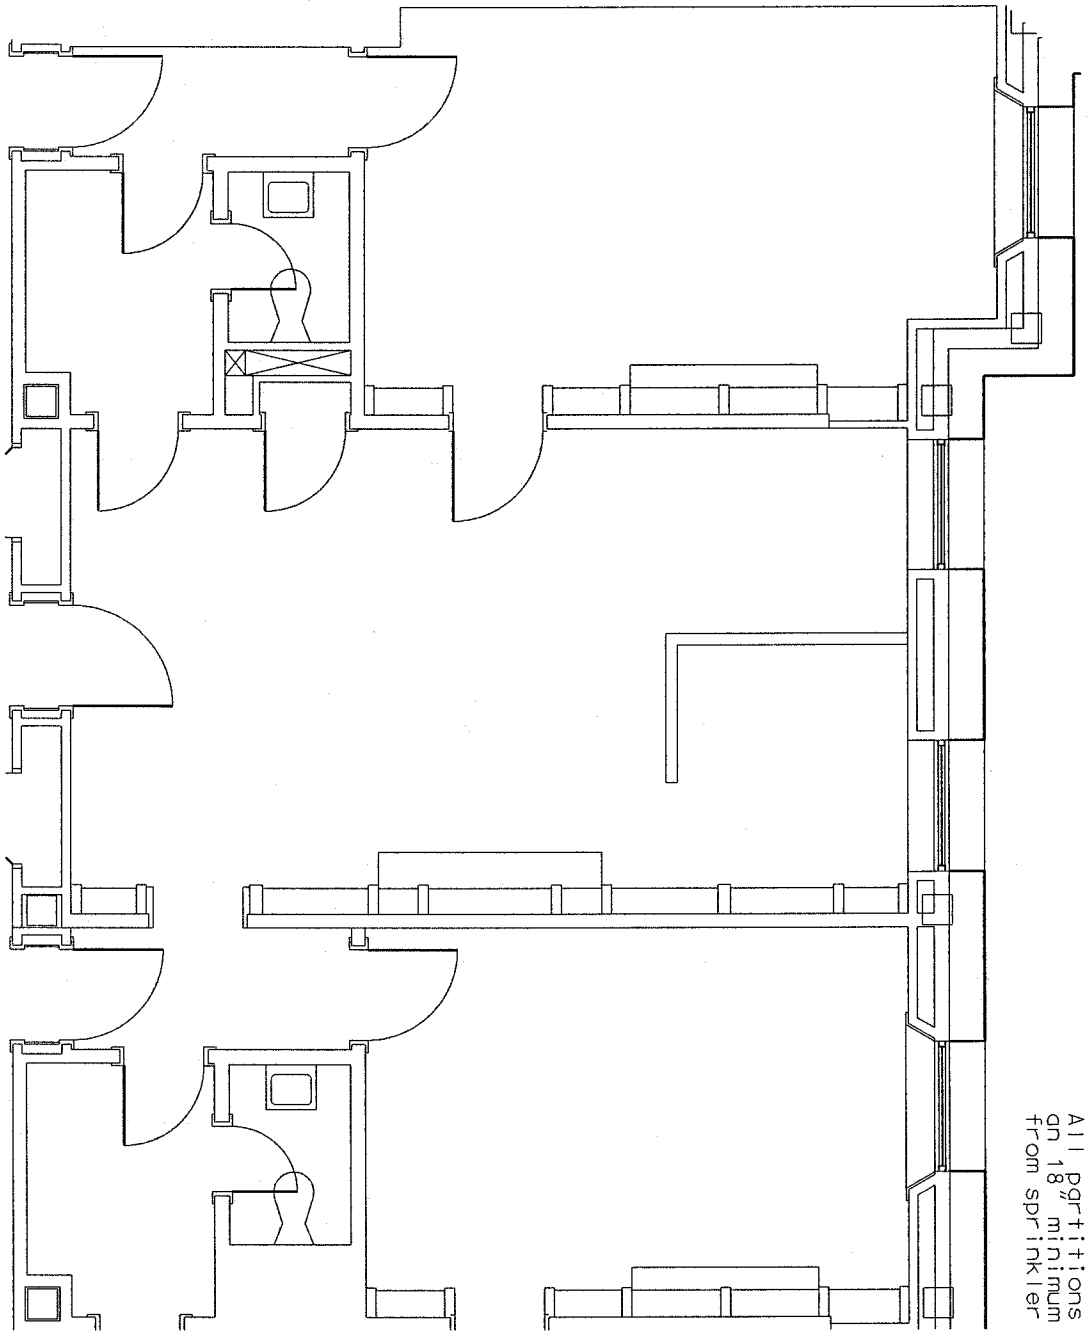

Sprinkler Height 108" A.F.F.

All partitions must maintain an 18" minimum clearence from sprinkler heads.

Project Number: 2006 Moves

Scale: 1/4"=1'-0"

Drawn By: | Date: : :

CAD File Number: lhob1004m.dgn

lhob1004

Architect of the Capitol Space Modification

THE ARCHITECT OF THE CAPITOL 1793

NOT TO SCALE

Cannon

100

06 Moves

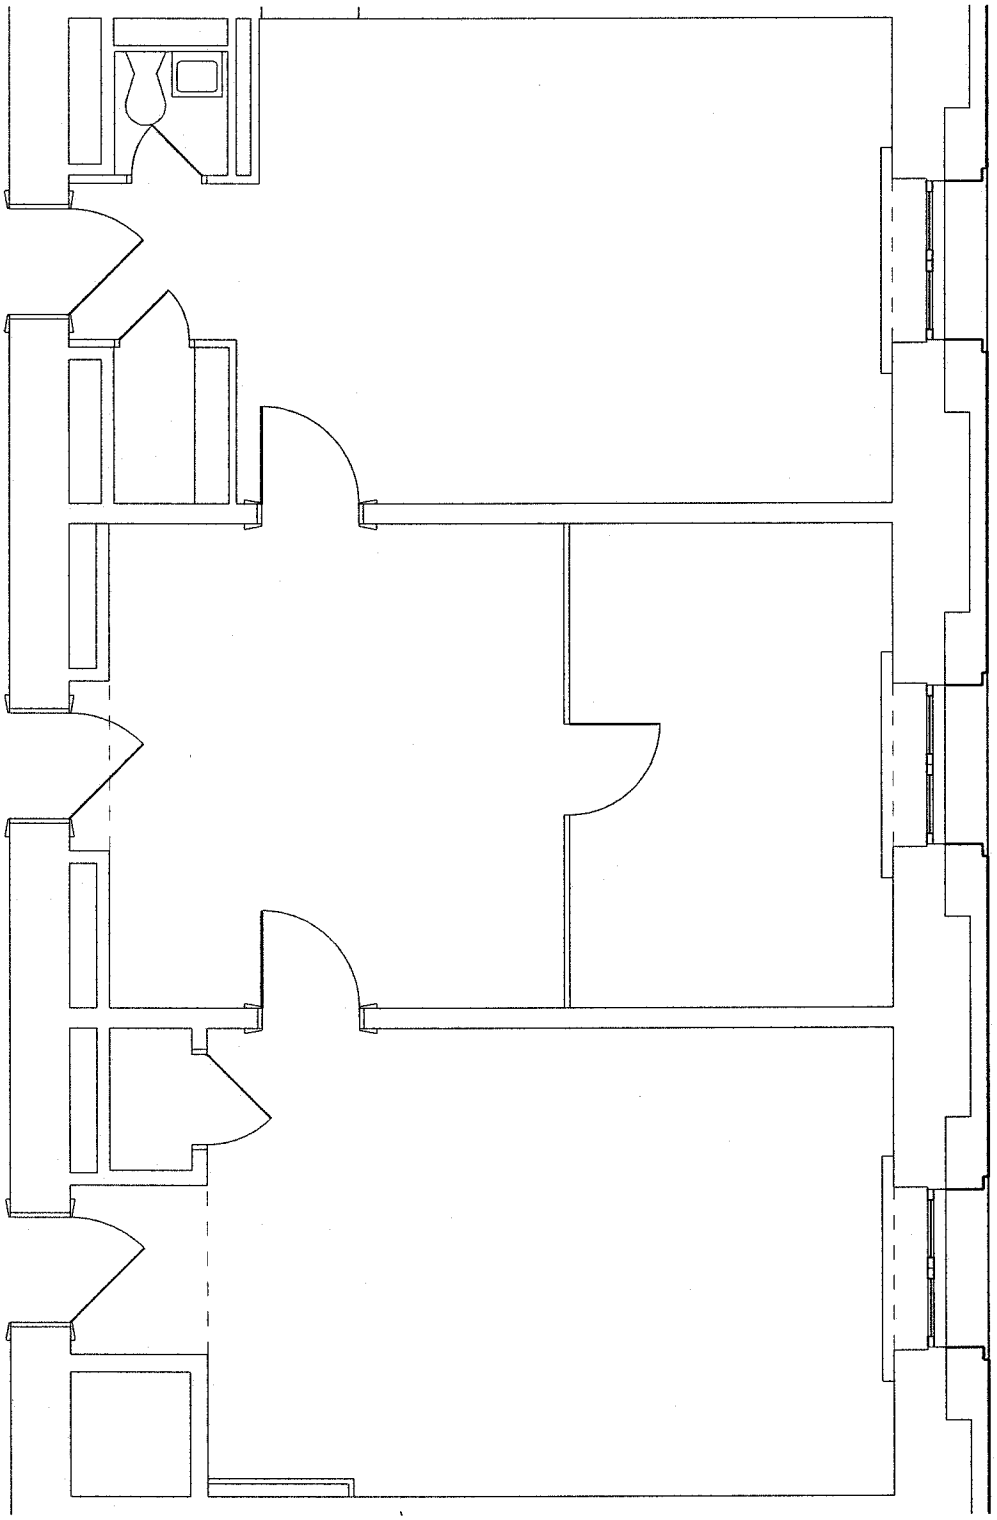

Project Number:
2006 Moves
Scale:
1/4"=1'-0"
Drawn By:
Date:
DGN File Number:
chob100m.dgn

chob100

Architect of the Capitol Space Modification

THE ARCHITECT OF THE CAPITOL 1793

NOT TO SCALE

Kayburn

2104

06 Moves

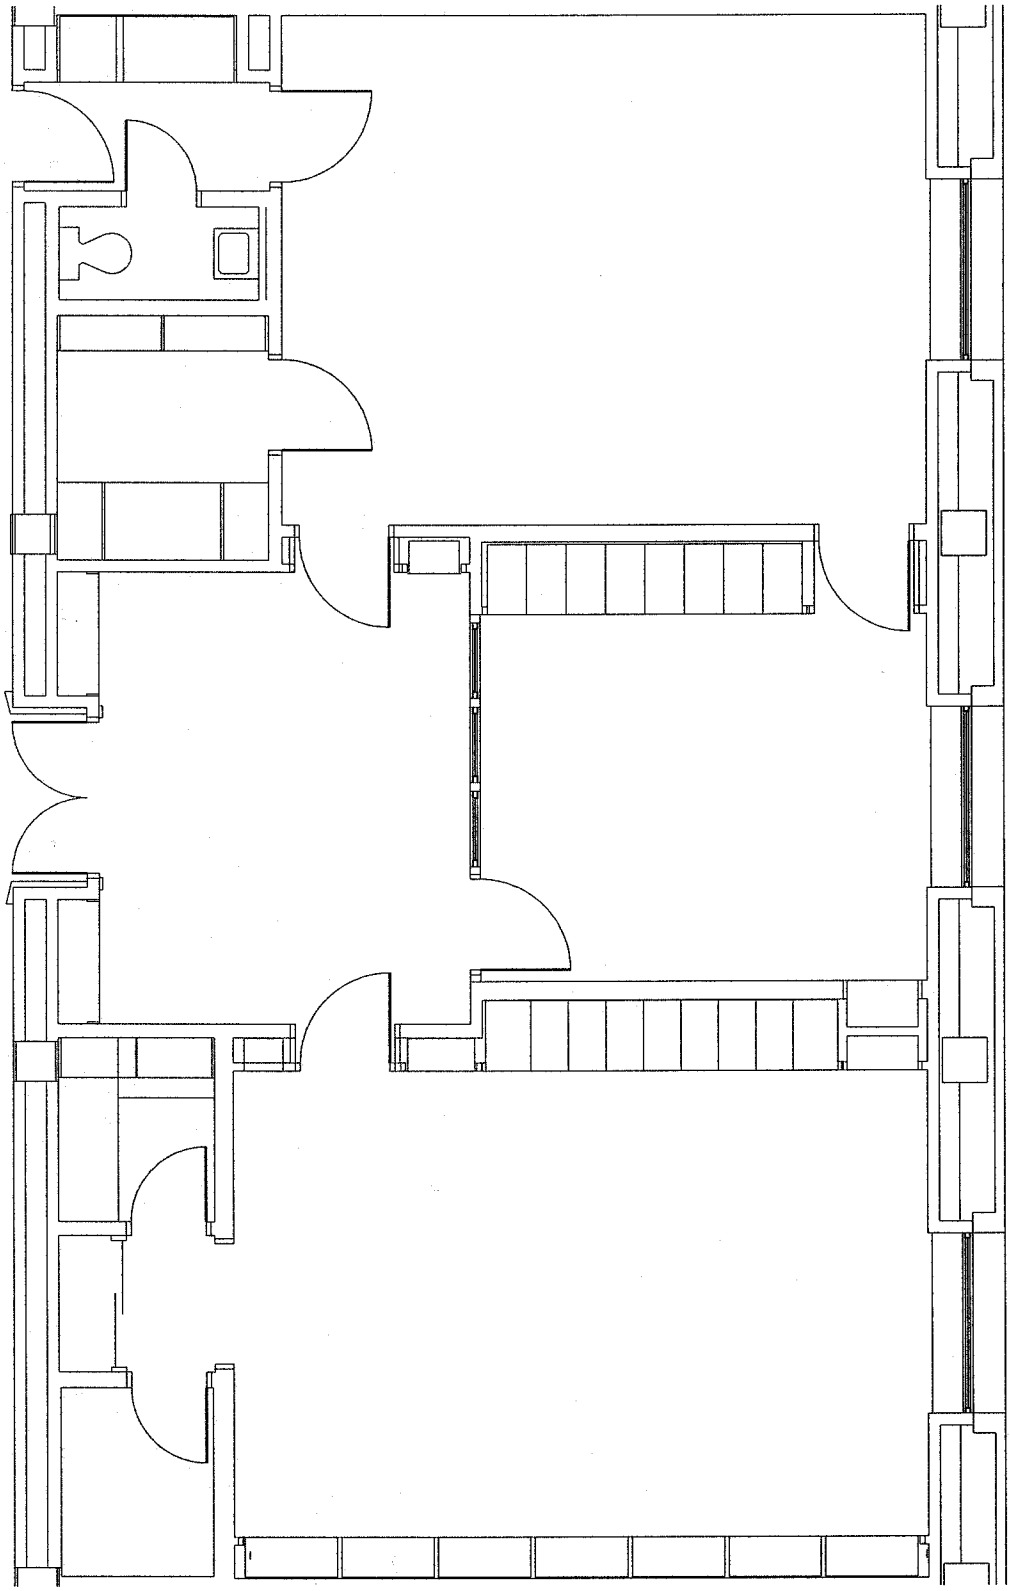

Project Number: 2006 Moves

Scale: 1/4"=1'-0"

Drawn By: | Date:

CAD File Number: rhob2104m.dgn

rhob2104

Architect of the Capitol Space Modification

THE ARCHITECT OF THE CAPITOL 1793